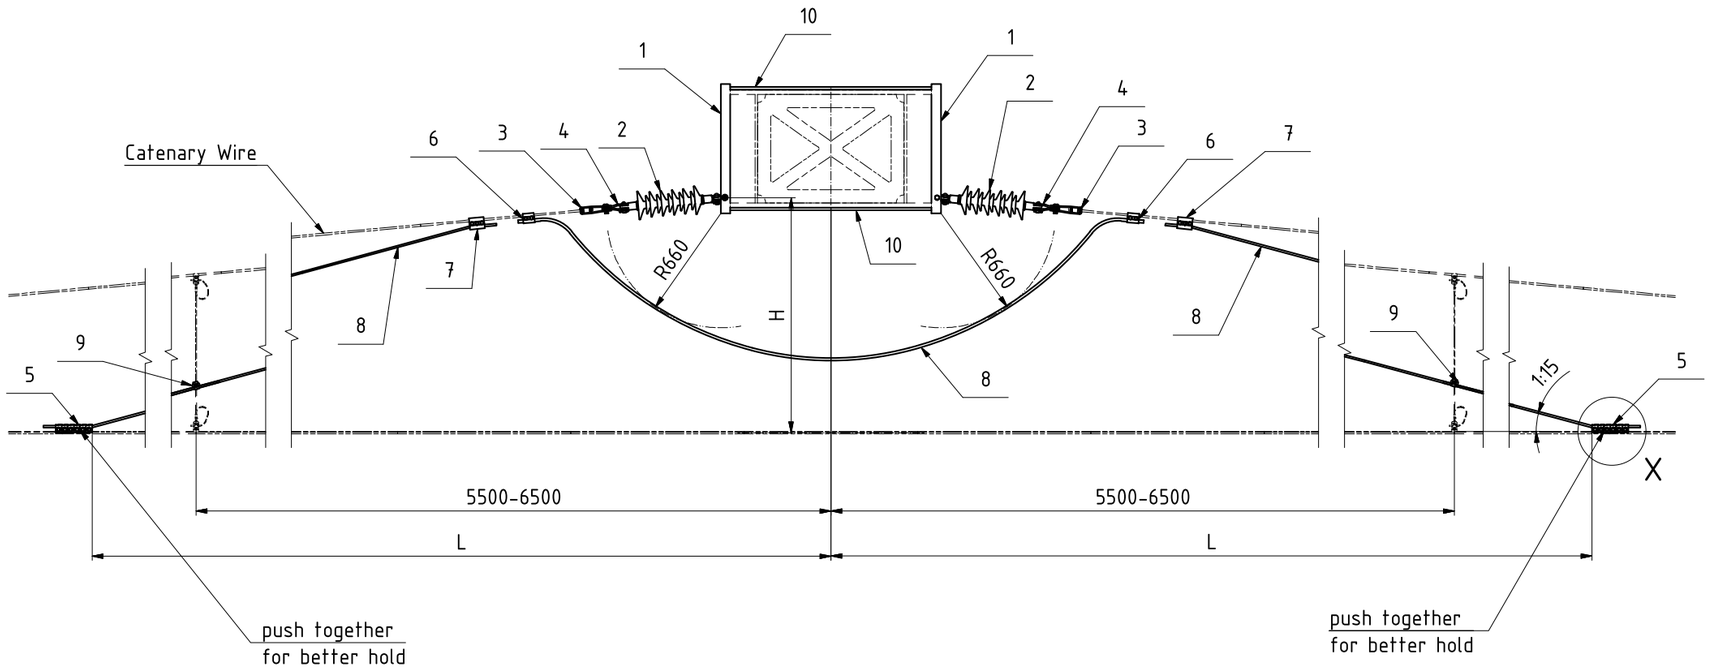

X (1 : 2.5)

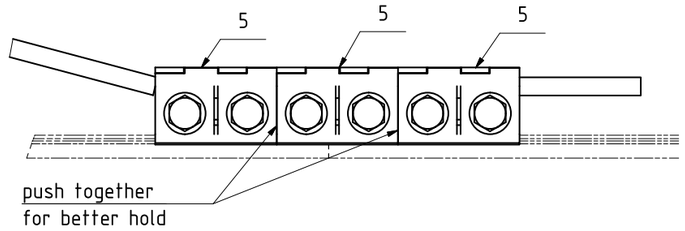

* 2 – 6 pcs., depending on system height and mast distance
** from wire drum, approx. 2x L + 10m

Qty.	Description	Pos.	Drawing / Norm	Art.-No.	PADS
2	Threaded Bar M16 Assembly	10	396.00033		0111/191682
*	Crossing Clamp Assembly	9	437.00049		0091/070286
**	Bronze rope Bz II 70mm ²	8	453.00004 Typ 020		0091/012330
2	Universal clamp	7	456.00008	3422240	0091/045820
2	Universal clamp	6	456.00004	3422150	0091/045819
6	Bridging Clamp	5	437.00043		0091/070271
2	Clevis and Tongue Assembly	4	417.00037-1		0091/045116
2	Dead end clevis (S 70) type, stainless	3	417.00097		0091/012744
2	Long-Rod Insulator 25 kV	2	424.00149	5119.25	0091/045127
2	Termination Bracket Assembly	1	523.00067-29		0111/190571

Z-Dropper settings
for a rise of 1 in 15

H	L
1.30	19.50
1.40	21.00
1.50	22.50
1.60	24.00
1.70	25.50
1.80	27.00

All dimensions in m

REV	DESCRIPTION OF CHANGE	DRAWN	CHCKD	APPD	DATE
A	new Pos.9, 437.00049, (old:437.00022)	RH	Ca	Ca	27.08.2015

PROJECT TITLE: NR SERIES 1 OLE SYSTEM AND BASIC DESIGN DEVELOPMENT

			MATERIAL: see components	WEIGHT kg
NETWORK RAIL ACCEPTANCE	NAME	DATE	SURFACE TREATMENT: see components	N/A

	NAME	SIGNATURE	DATE
DESIGN			
DRAWN	RH		29.04.2015
CHCKD	Ca		30.04.2015
APPD	Wg		30.04.2015

Furrer+Frey® Overhead contact lines
Overhead contact line engineering
Thunstrasse 35
CH-3000 Bern 6
Phone +41 31 357 61 11
Fax +41 31 357 61 00
www.furrerfrey.ch

Network Rail
Infrastructure Projects
Electrification and Plant Design Group
Suite 2, Floor 3
Waterloo General Offices
Waterloo Station
London SE1 8SW

CAD GENERATED-FILE SAVED AS: B.05.03.03.000A.iam	SCALE 1:25	Mid point anchor for standard encumbrance on Mono Anchor Boom WEB 450	A2 / SHEET 1 OF 1
GRIP stage			ART.-No.
			DRAWING No. B.05.03.03 A

All rights are reserved with respect to this document and its content.
It is prohibited to duplicate the document in whole or in part,
and its contents may not be communicated to or used by any third party,
without our prior written consent. © Furrer+Frey AG